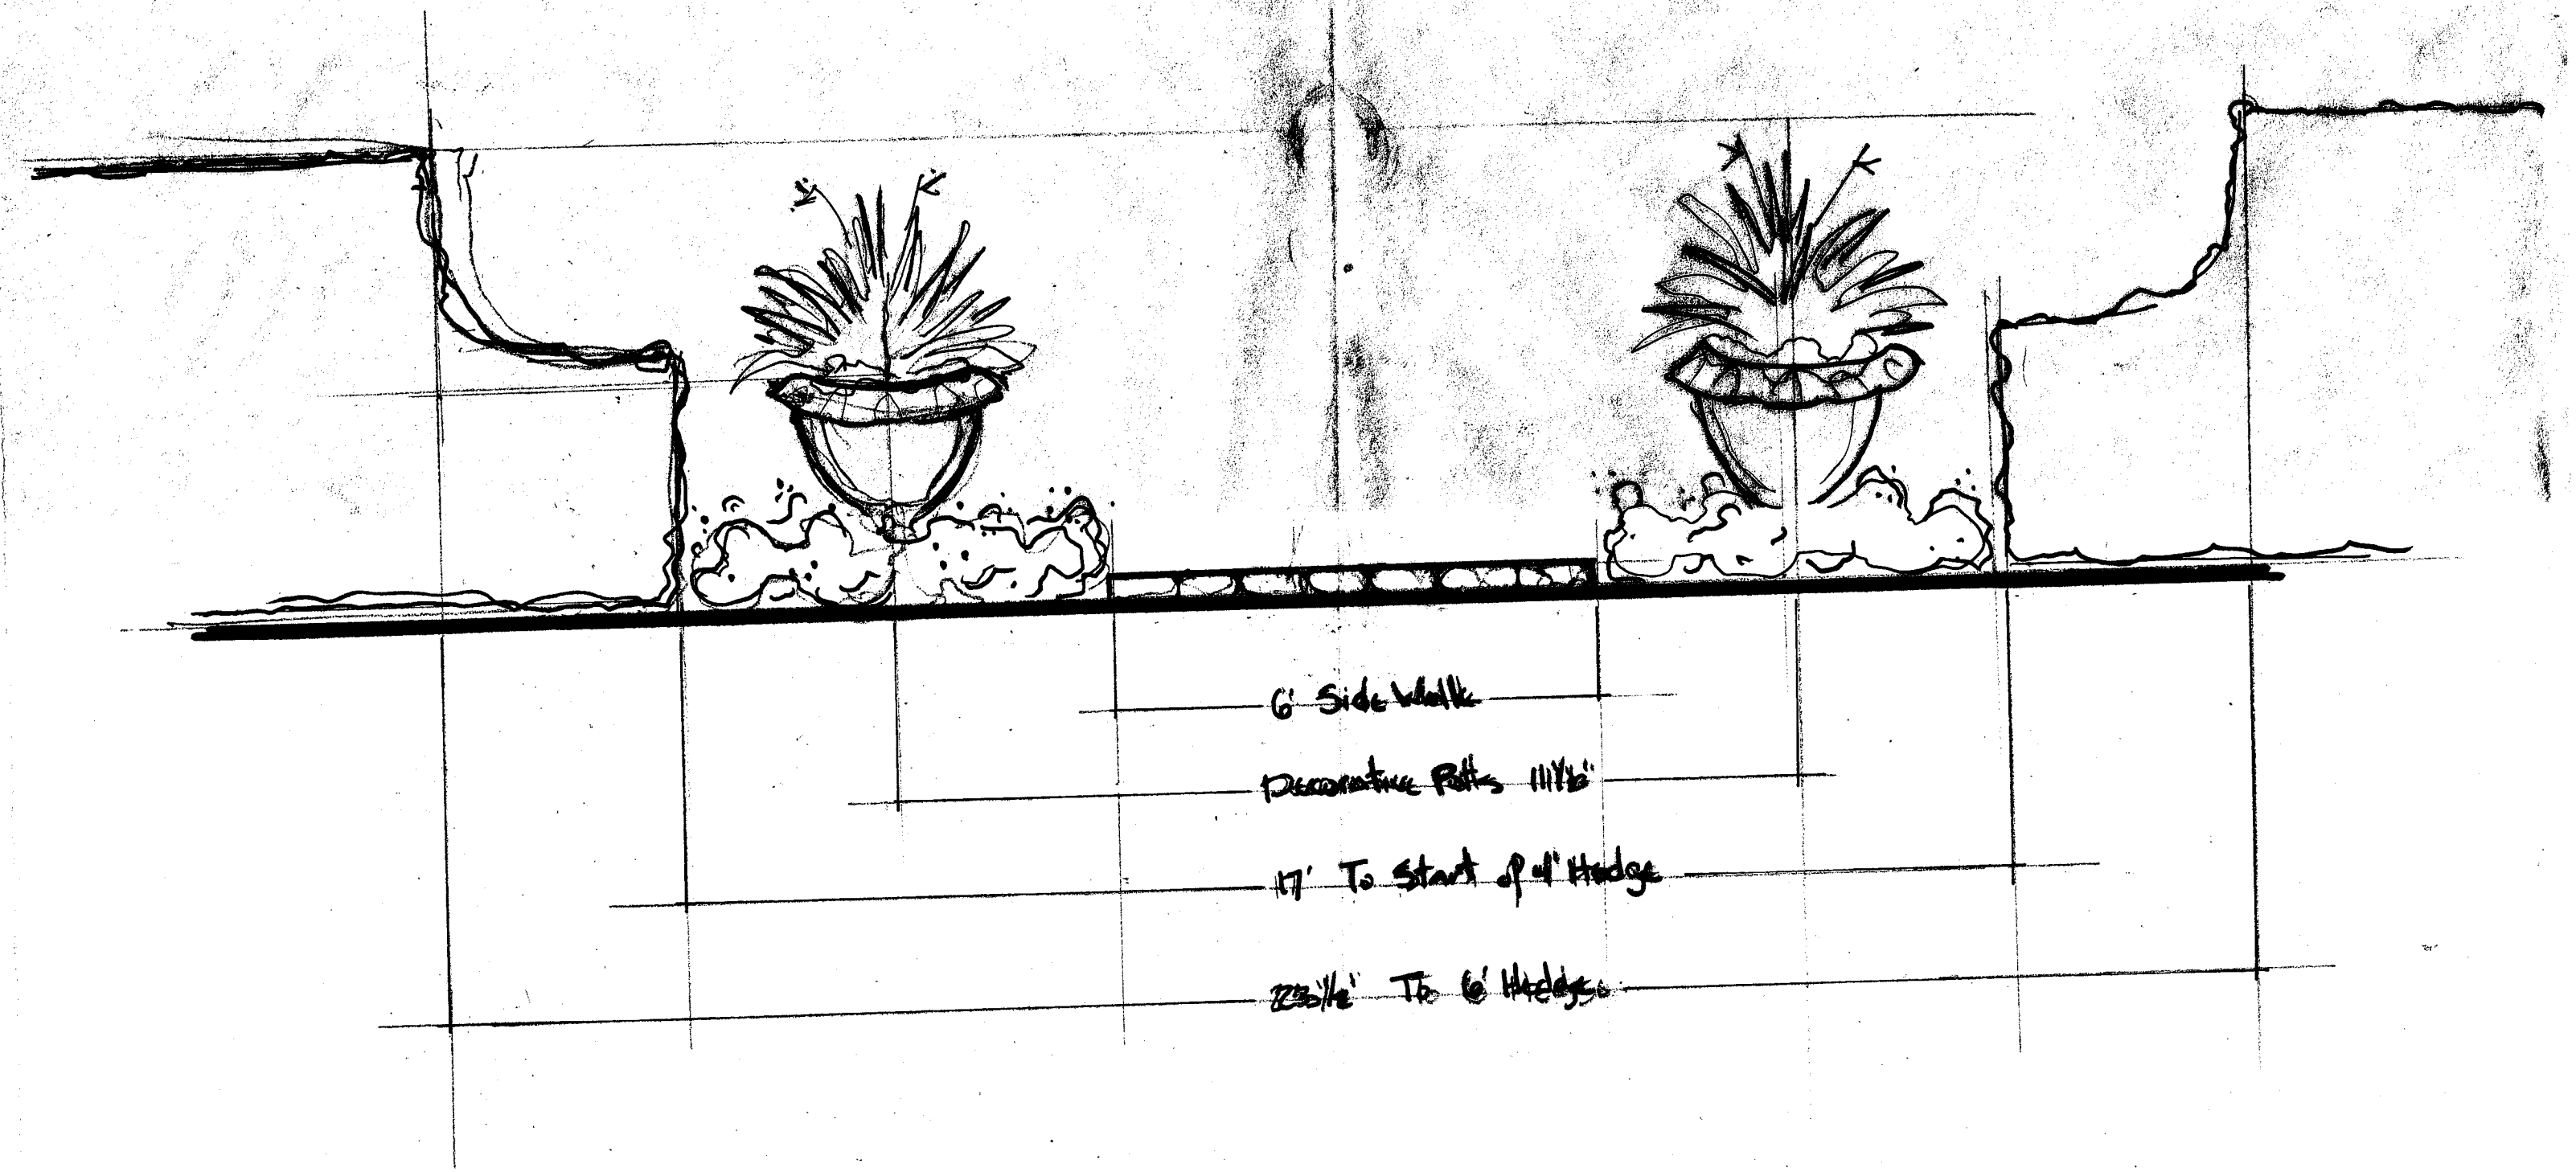
6' Side Walk
Decorative Potts 111½'
17' To Start of 4' Hedge
230½' To 6' Hedge